LOCATION PLAN
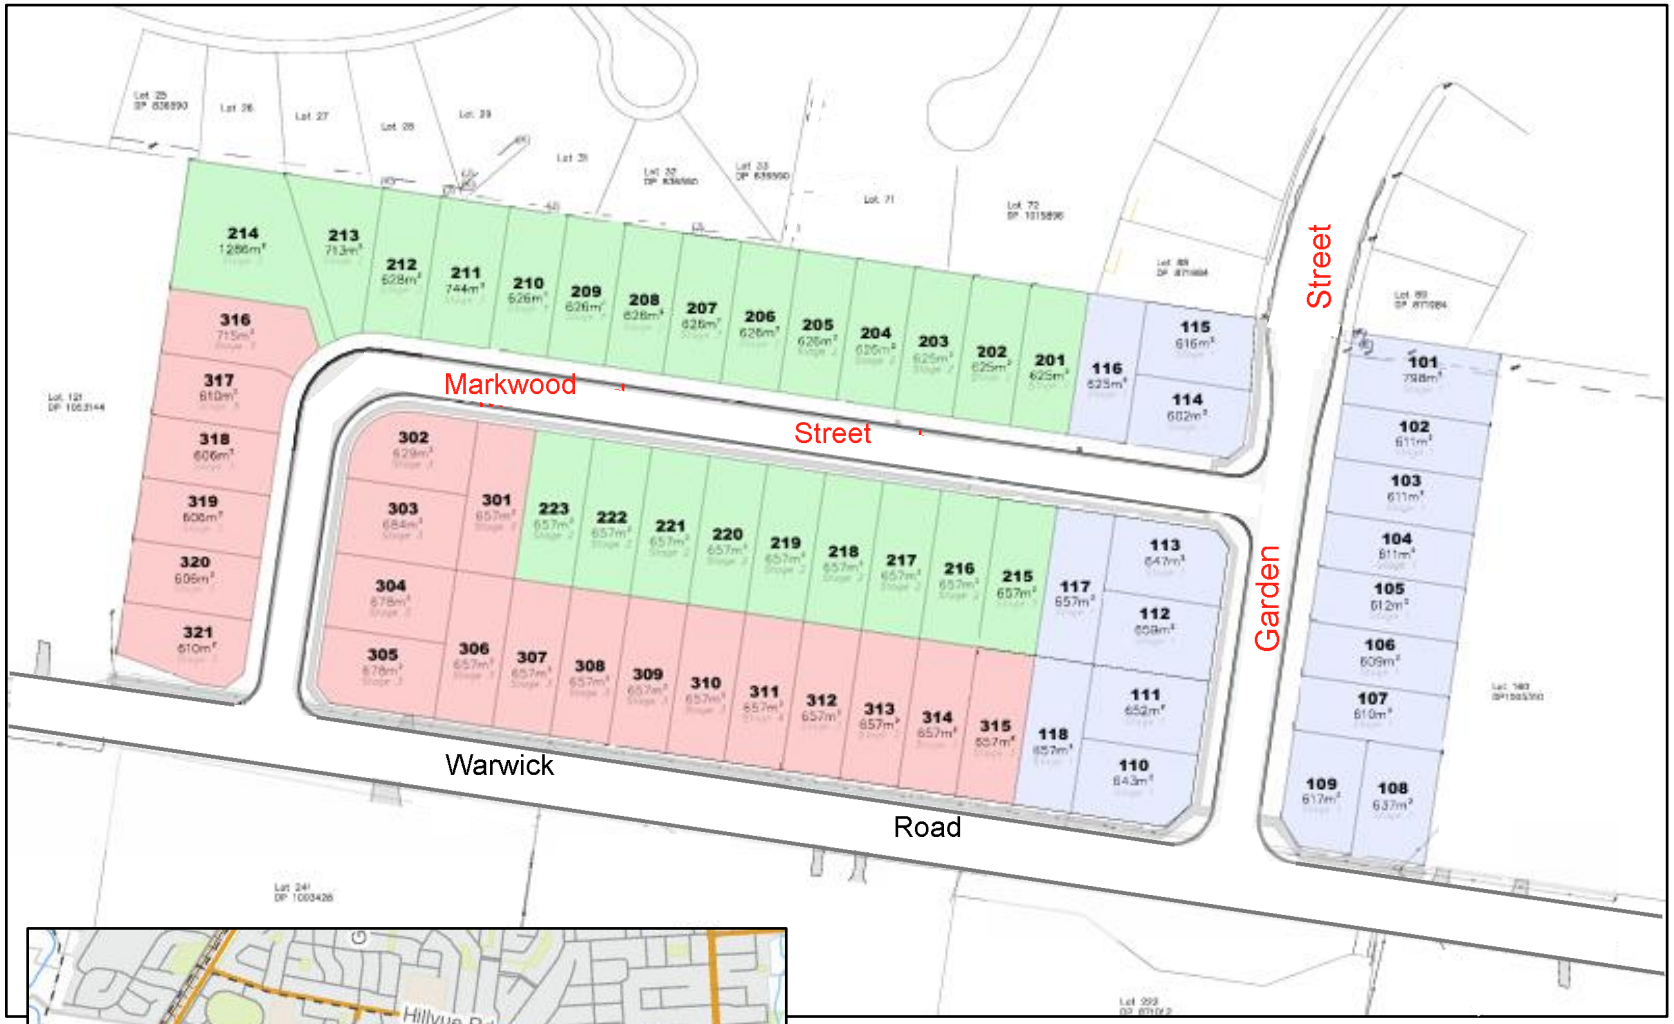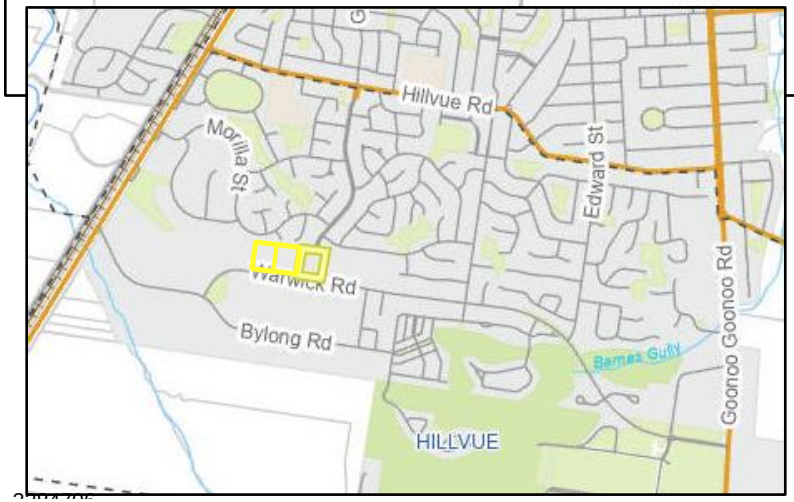
Proposed Road Name - 'Markwood Street' and Proposed Extension of Road Name - 'Garden Street'